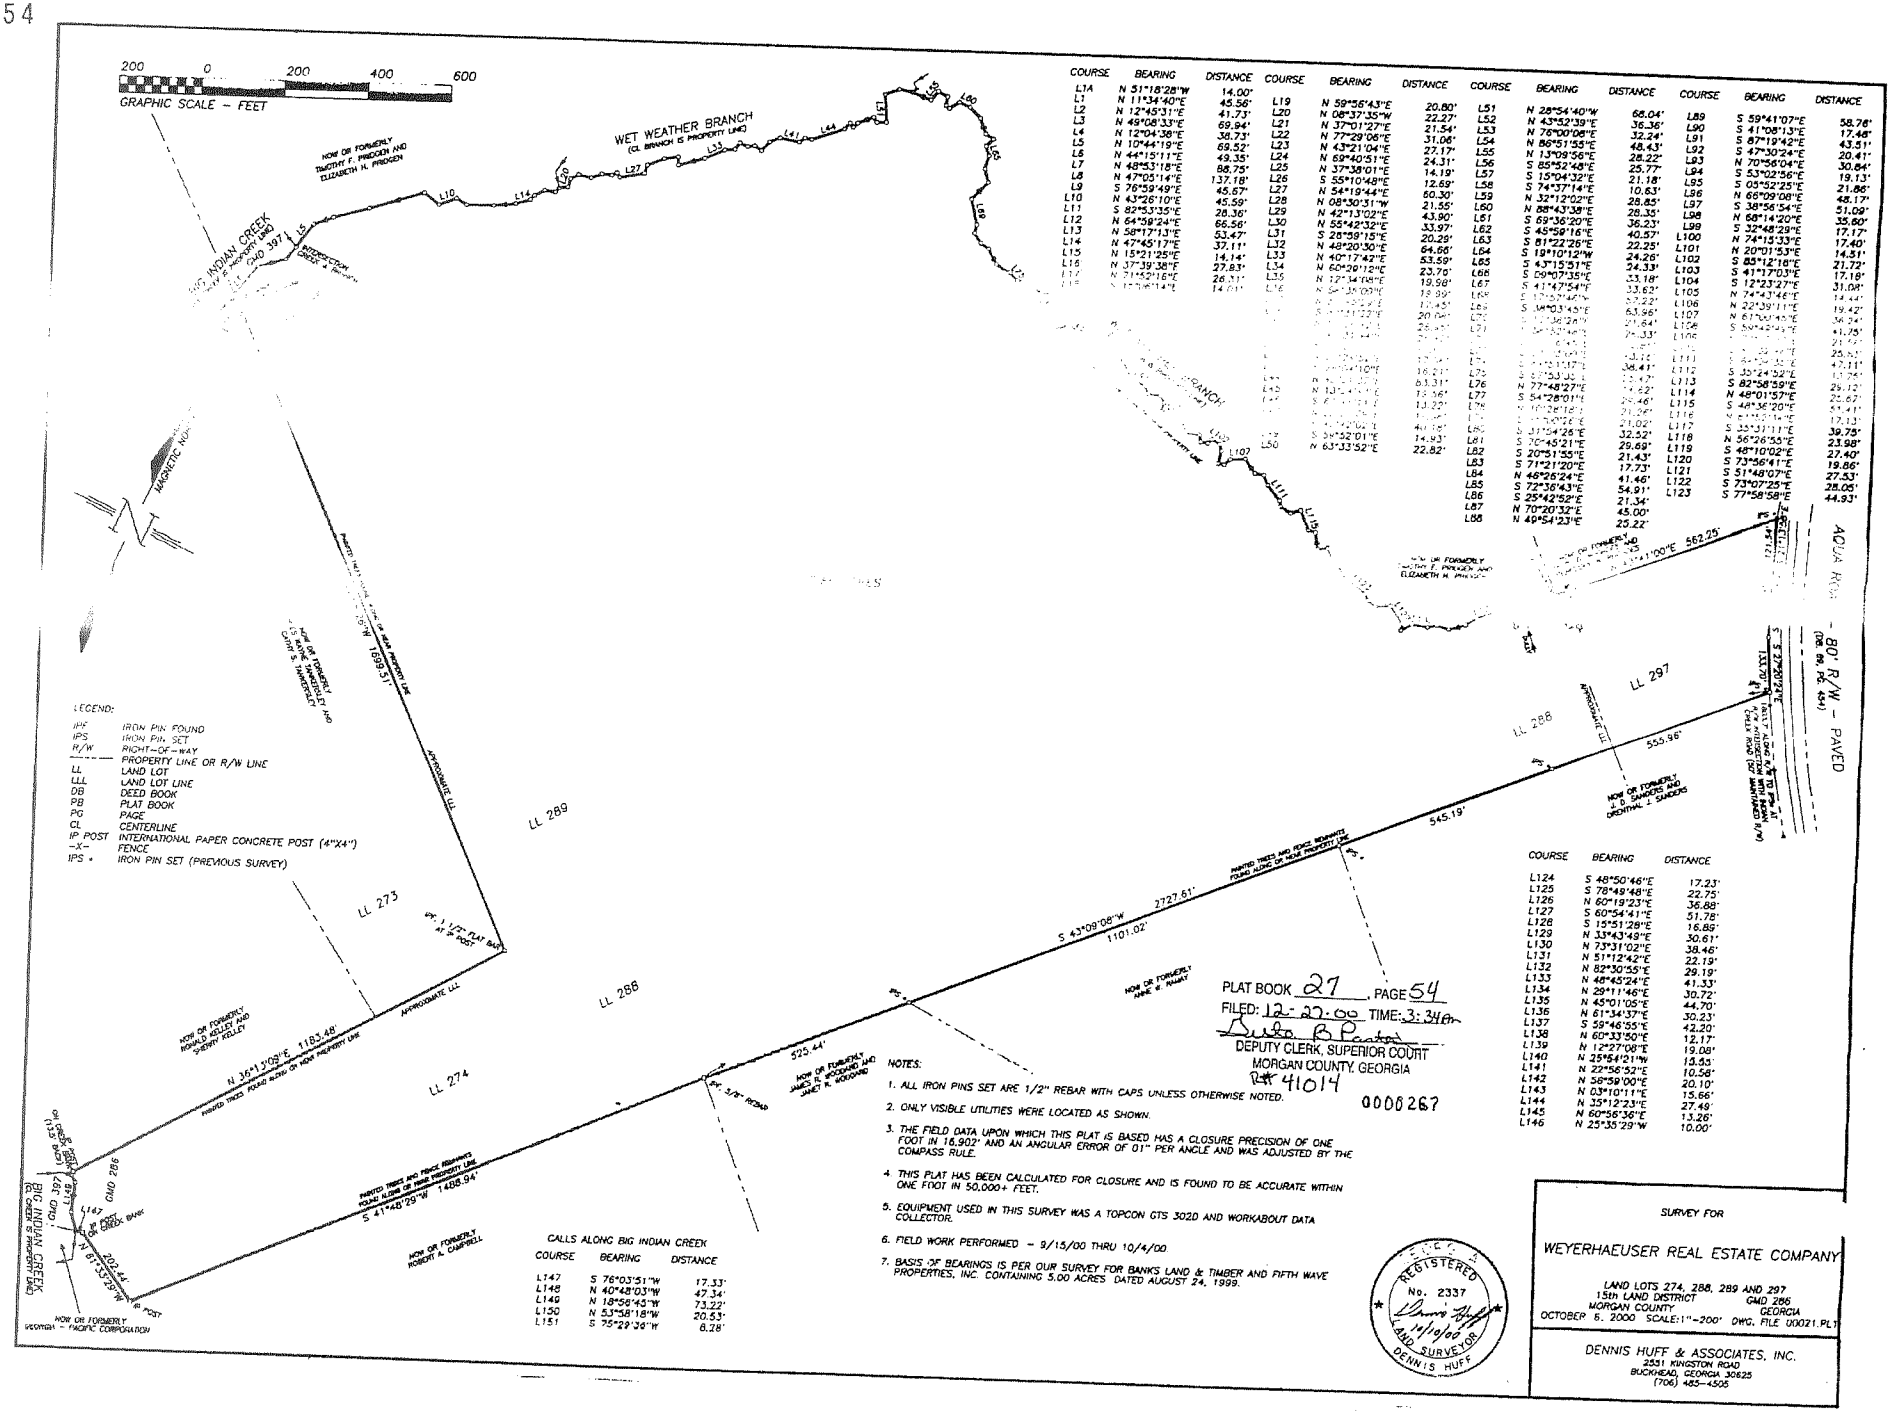


| COURSE | BEARING | DISTANCE |
|---|---|---|
| L1A | N 51°18'28"W | 14.00' |
| L1 | N 11°34'40"E | 45.56' |
| L2 | N 12°45'31"E | 41.73' |
| L3 | N 49°08'33"E | 69.94' |
| L4 | N 12°04'39"E | 38.73' |
| L5 | N 10°44'19"E | 69.52' |
| L6 | N 44°15'11"E | 49.35' |
| L7 | N 48°53'18"E | 88.75' |
| L8 | N 47°05'14"E | 137.18' |
| L9 | S 76°59'49"E | 45.67' |
| L10 | N 43°26'10"E | 45.59' |
| L11 | S 82°53'35"E | 28.36' |
| L12 | N 64°59'24"E | 66.56' |
| L13 | N 58°17'13"E | 53.47' |
| L14 | N 47°45'17"E | 37.11' |
| L15 | N 15°21'25"E | 14.14' |
| L16 | N 37°39'38"E | 27.83' |
| L17 | N 71°52'16"E | 26.31' |
| L18 | [illegible] | 14.01' |

| COURSE | BEARING | DISTANCE |
|---|---|---|
| L19 | N 59°56'43"E | 20.80' |
| L20 | N 08°37'35"W | 22.27' |
| L21 | N 37°01'27"E | 21.54' |
| L22 | N 77°29'06"E | 31.06' |
| L23 | N 43°21'04"E | 27.17' |
| L24 | N 69°40'51"E | 24.31' |
| L25 | N 37°38'01"E | 14.19' |
| L26 | S 55°10'48"E | 12.69' |
| L27 | N 54°19'44"E | 50.30' |
| L28 | N 08°30'31"W | 21.55' |
| L29 | N 42°13'02"E | 43.90' |
| L30 | N 55°42'32"E | 33.97' |
| L31 | S 28°38'15"E | 20.29' |
| L32 | N 48°20'30"E | 64.66' |
| L33 | N 40°17'42"E | 53.59' |
| L34 | N 60°29'12"E | 23.76' |
| L35 | N 12°34'08"E | 19.98' |
| L36 | N 54°35'09"E | 19.99' |
| [illegible] | [illegible] | [illegible] |
| L50 | N 63°33'52"E | 22.82' |

| COURSE | BEARING | DISTANCE |
|---|---|---|
| L51 | N 28°54'40"W | 68.04' |
| L52 | N 43°52'39"E | 36.36' |
| L53 | N 76°30'08"E | 32.24' |
| L54 | N 86°51'55"E | 48.43' |
| L55 | N 13°09'56"E | 28.22' |
| L56 | S 85°52'48"E | 25.77' |
| L57 | S 15°04'32"E | 21.18' |
| L58 | S 74°37'14"E | 10.63' |
| L59 | N 32°12'02"E | 28.85' |
| L60 | N 88°43'38"E | 28.35' |
| L61 | S 69°36'20"E | 36.23' |
| L62 | S 45°59'16"E | 40.57' |
| L63 | S 81°22'26"E | 22.25' |
| L64 | S 19°10'12"W | 24.26' |
| L65 | S 43°15'51"E | 24.33' |
| L66 | S 09°07'35"E | 33.18' |
| L67 | S 41°47'54"E | 33.62' |
| L68 | [illegible] | [illegible] |
| L69 | [illegible] | [illegible] |
| L70 | [illegible] | [illegible] |
| L71 | [illegible] | [illegible] |
| L72 | [illegible] | [illegible] |
| L73 | [illegible] | [illegible] |
| L74 | [illegible] | [illegible] |
| L75 | [illegible] | [illegible] |
| L76 | N 77°48'27"E | [illegible] |
| L77 | S 54°28'01"E | [illegible] |
| L78 | [illegible] | [illegible] |
| L79 | [illegible] | [illegible] |
| L80 | [illegible] | [illegible] |
| L81 | S 20°45'21"E | 29.69' |
| L82 | S 20°51'55"E | 21.43' |
| L83 | S 71°21'20"E | 17.73' |
| L84 | N 46°26'24"E | 41.46' |
| L85 | S 72°36'43"E | 54.91' |
| L86 | S 25°42'52"E | 21.34' |
| L87 | N 70°20'32"E | 45.00' |
| L88 | N 49°54'23"E | 25.22' |

| COURSE | BEARING | DISTANCE |
|---|---|---|
| L89 | S 59°41'07"E | 58.76' |
| L90 | S 41°08'13"E | 17.48' |
| L91 | S 87°19'42"E | 43.51' |
| L92 | S 47°30'24"E | 20.41' |
| L93 | N 70°56'04"E | 30.84' |
| L94 | S 53°02'56"E | 19.13' |
| L95 | S 05°52'25"E | 21.86' |
| L96 | N 68°09'08"E | 48.17' |
| L97 | S 38°56'54"E | 51.09' |
| L98 | N 68°14'20"E | 35.60' |
| L99 | S 32°48'29"E | 17.17' |
| L100 | N 74°15'33"E | 17.40' |
| L101 | N 20°01'53"E | 14.31' |
| L102 | S 85°12'16"E | 21.72' |
| L103 | S 41°17'03"E | 17.18' |
| L104 | S 12°23'27"E | 31.08' |
| L105 | N 74°43'46"E | 14.44' |
| L106 | N 22°39'11"E | 19.42' |
| L107 | N 61°00'46"E | 36.24' |
| L108 | S 56°45'54"E | 41.75' |
| L109 | [illegible] | 21.72' |
| L110 | [illegible] | 25.53' |
| L111 | [illegible] | 42.11' |
| L112 | S 35°24'32"E | 13.25' |
| L113 | S 82°58'59"E | 29.12' |
| L114 | N 48°01'57"E | 22.67' |
| L115 | S 48°36'20"E | 51.41' |
| L116 | [illegible] | 17.13' |
| L117 | S 35°31'11"E | 39.75' |
| L118 | N 56°26'55"E | 23.98' |
| L119 | S 48°10'02"E | 27.40' |
| L120 | S 73°56'41"E | 19.86' |
| L121 | S 51°48'07"E | 27.53' |
| L122 | S 73°07'25"E | 28.05' |
| L123 | S 77°58'58"E | 44.93' |

| COURSE | BEARING | DISTANCE |
|---|---|---|
| L124 | S 48°50'46"E | 17.23' |
| L125 | S 78°49'48"E | 22.75' |
| L126 | N 60°19'23"E | 36.88' |
| L127 | S 60°54'41"E | 51.78' |
| L128 | S 15°51'28"E | 16.86' |
| L129 | N 33°43'49"E | 30.61' |
| L130 | N 73°31'02"E | 38.46' |
| L131 | N 51°12'42"E | 22.19' |
| L132 | N 82°30'55"E | 29.19' |
| L133 | N 48°45'24"E | 41.33' |
| L134 | N 29°11'46"E | 30.72' |
| L135 | N 45°01'05"E | 44.70' |
| L136 | N 61°34'37"E | 30.23' |
| L137 | S 59°46'55"E | 42.20' |
| L138 | N 60°33'50"E | 12.17' |
| L139 | N 12°27'08"E | 19.08' |
| L140 | N 25°54'21"W | 13.53' |
| L141 | N 22°56'52"E | 10.58' |
| L142 | N 56°59'00"E | 20.10' |
| L143 | N 03°10'11"E | 15.66' |
| L144 | N 35°12'23"E | 27.49' |
| L145 | N 60°56'36"E | 13.26' |
| L146 | N 25°35'29"W | 10.00' |

CALLS ALONG BIG INDIAN CREEK

| COURSE | BEARING | DISTANCE |
|---|---|---|
| L147 | S 76°03'51"W | 17.33' |
| L148 | N 40°48'03"W | 47.34' |
| L149 | N 18°56'45"W | 73.22' |
| L150 | N 53°58'18"W | 20.53' |
| L151 | S 75°29'36"W | 8.28' |

NOTES:

1. ALL IRON PINS SET ARE 1/2" REBAR WITH CAPS UNLESS OTHERWISE NOTED.
2. ONLY VISIBLE UTILITIES WERE LOCATED AS SHOWN.
3. THE FIELD DATA UPON WHICH THIS PLAT IS BASED HAS A CLOSURE PRECISION OF ONE FOOT IN 16,902' AND AN ANGULAR ERROR OF 01" PER ANGLE AND WAS ADJUSTED BY THE COMPASS RULE.
4. THIS PLAT HAS BEEN CALCULATED FOR CLOSURE AND IS FOUND TO BE ACCURATE WITHIN ONE FOOT IN 50,000+ FEET.
5. EQUIPMENT USED IN THIS SURVEY WAS A TOPCON GTS 302D AND WORKABOUT DATA COLLECTOR.
6. FIELD WORK PERFORMED - 9/15/00 THRU 10/4/00.
7. BASIS OF BEARINGS IS PER OUR SURVEY FOR BANKS LAND & TIMBER AND FIFTH WAVE PROPERTIES, INC. CONTAINING 5.00 ACRES DATED AUGUST 24, 1999.

PLAT BOOK 27 PAGE 54
FILED: 12-27-00 TIME: 3:34pm
DEPUTY CLERK, SUPERIOR COURT
MORGAN COUNTY, GEORGIA
Fee 41014
0000267

REGISTERED No. 2337 LAND SURVEYOR DENNIS HUFF 11/10/00

SURVEY FOR

WEYERHAEUSER REAL ESTATE COMPANY

LAND LOTS 274, 288, 289 AND 297
15th LAND DISTRICT GMD 286
MORGAN COUNTY GEORGIA
OCTOBER 6, 2000 SCALE:1"=200' DWG. FILE 00021.PLT

DENNIS HUFF & ASSOCIATES, INC.
2531 KINGSTON ROAD
BUCKHEAD, GEORGIA 30625
(706) 485-4505